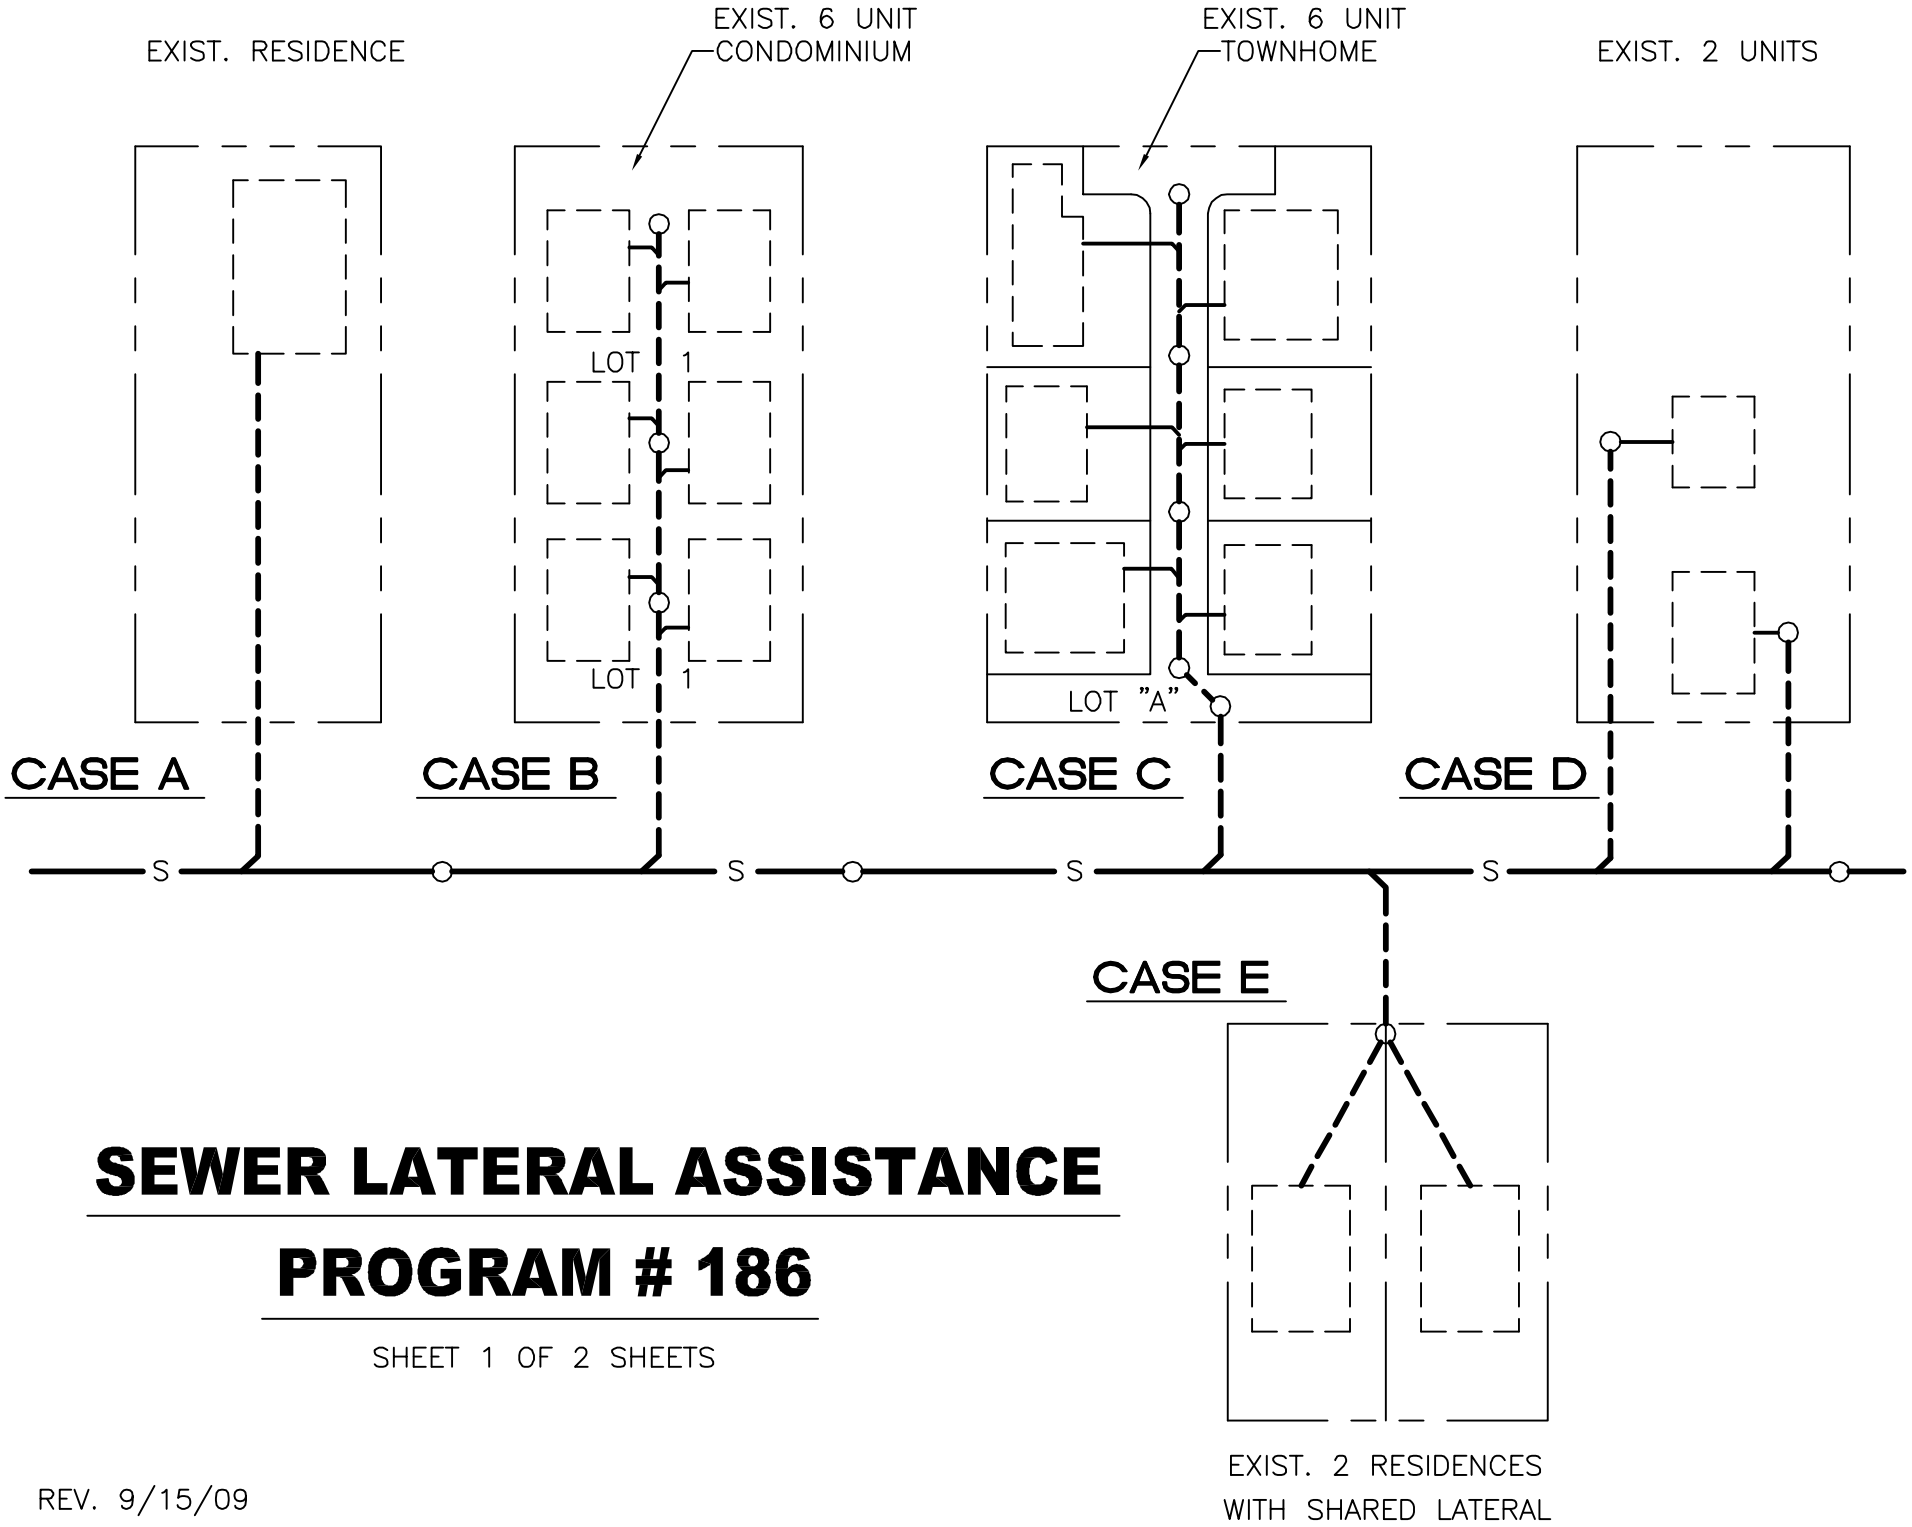

SEWER LATERAL ASSISTANCE PROGRAM # 186

SHEET 1 OF 2 SHEETS

REV. 9/15/09