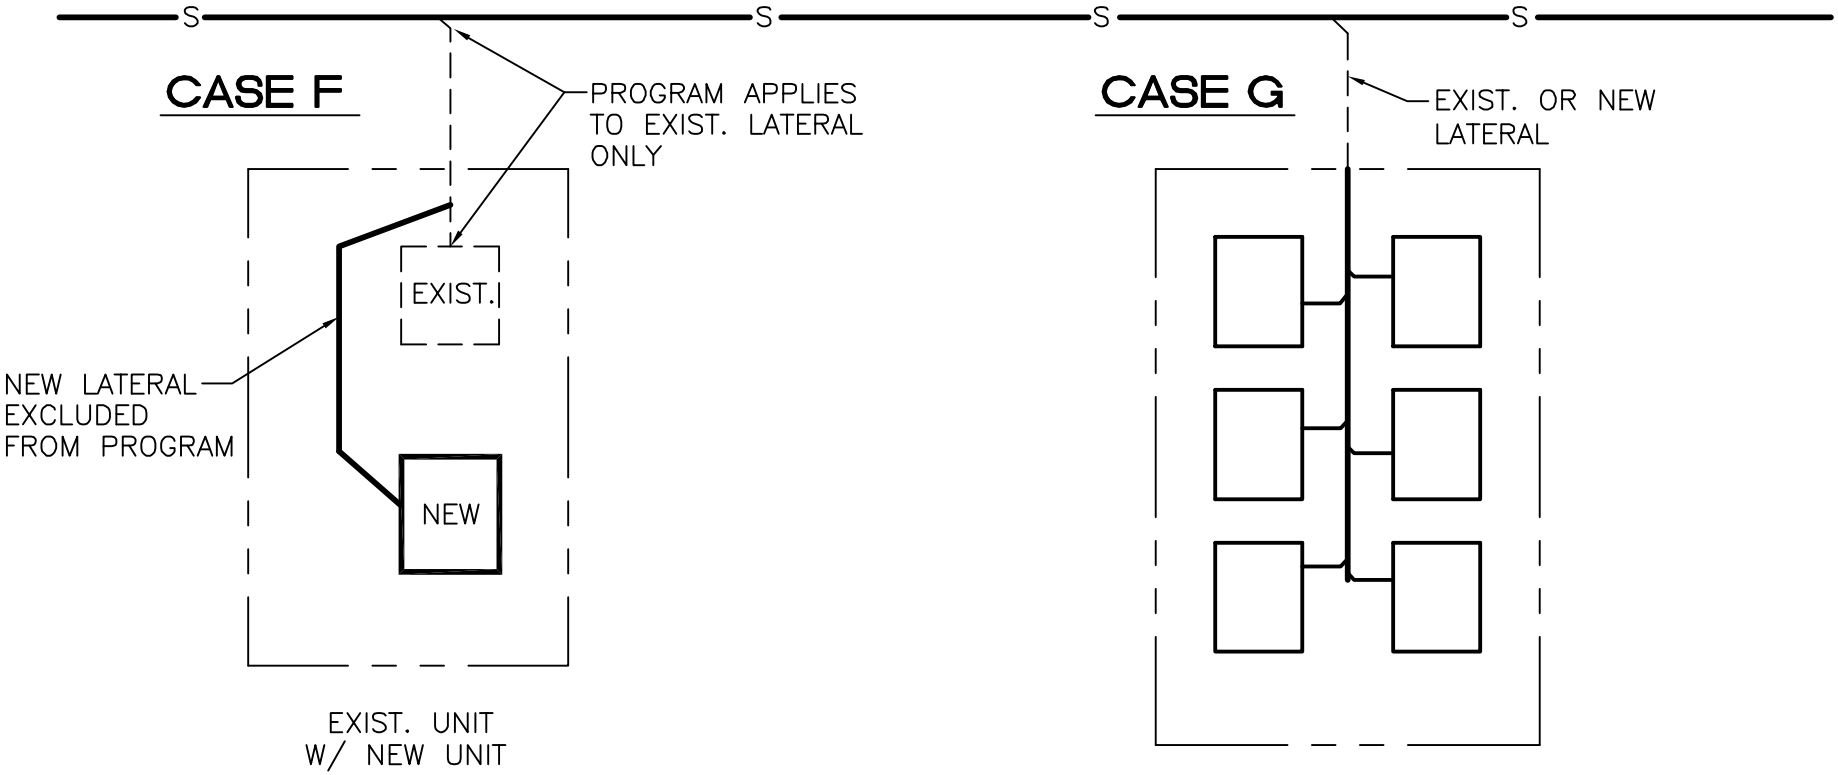

NEW DEVELOPMENT;
EXCLUDED FROM PROGRAM;
STILL REQ'D TO CCTV
EXIST. LATERAL IF REUSED

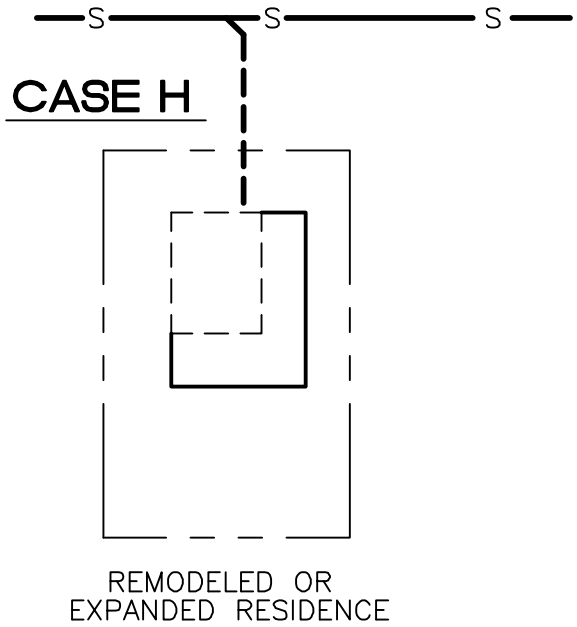

SEWER LATERAL ASSISTANCE

PROGRAM # 186

SHEET 2 OF 2 SHEETS